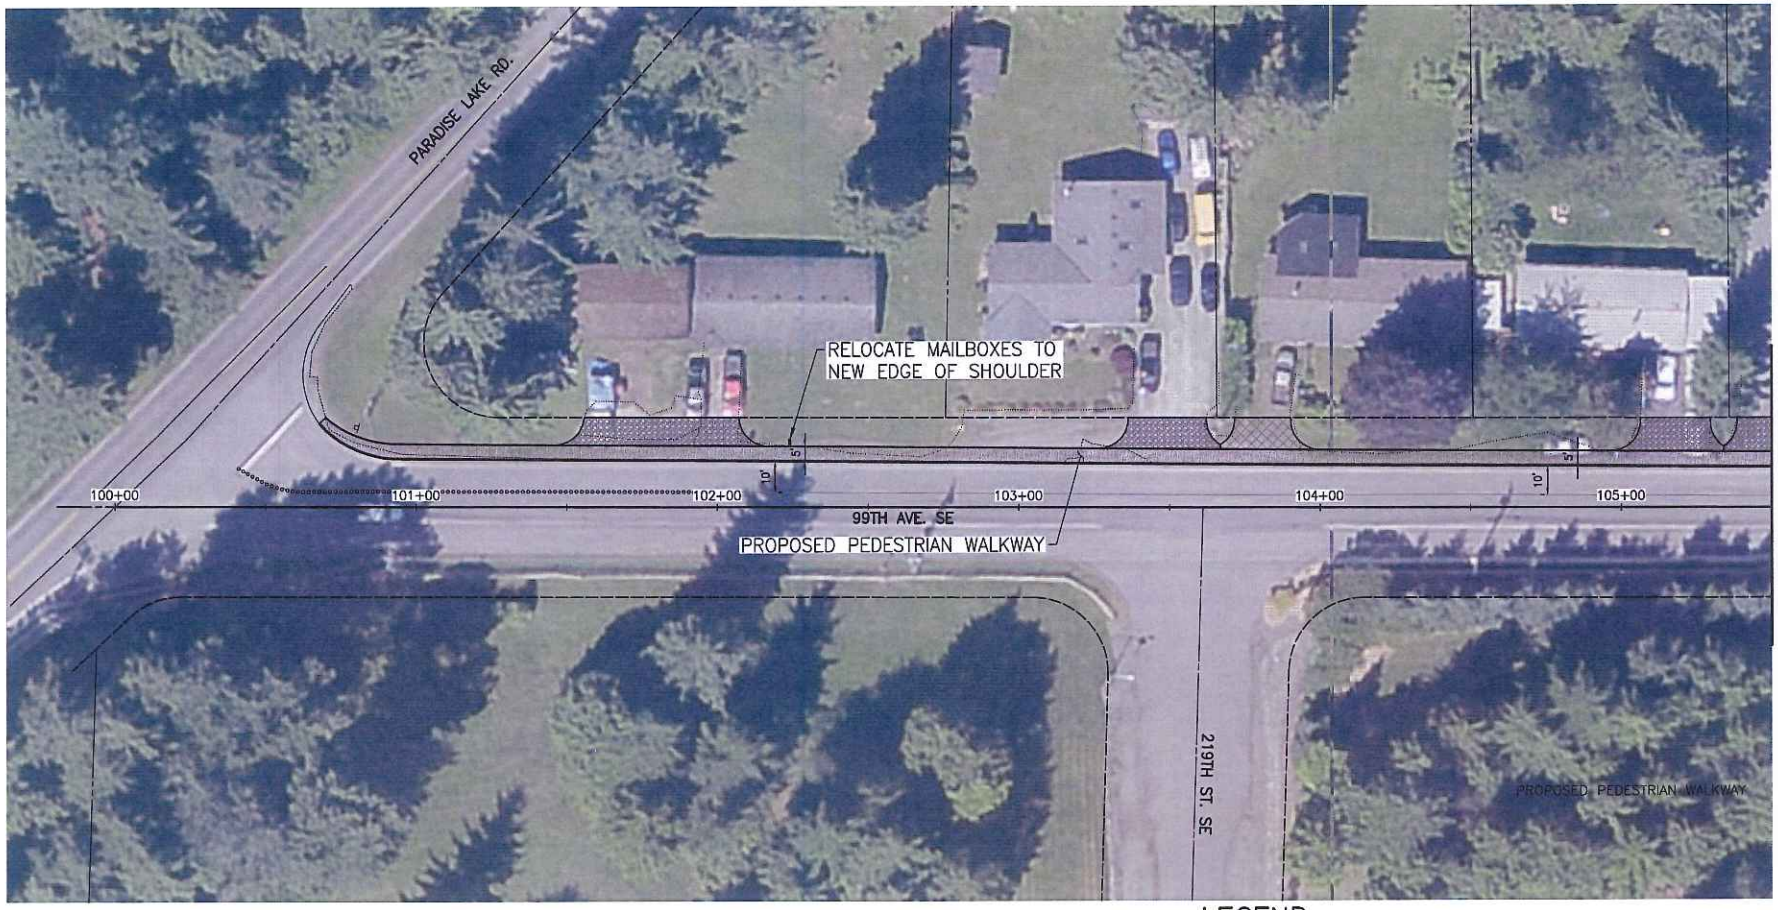

N

20 0 20 40
SCALE IN FEET

LEGEND

- GRAVEL
- ASPHALT
- PROP. PEDESTRIAN WALKWAY
- RIGHT-OF-WAY LINE
- RIGHT-OF-WAY CENTER LINE
- PROPERTY LINE
- EXIST. EDGE OF PAVEMENT
- EXIST. GRAVEL LINE

PLAN CHECK	BY	DATE

DATE	NO.	REVISION	BY

Last Saved By: spesjt Apr 22, 2014 – 10:34am

REGION NO.	STATE	FED. AID PROJ. NO.	SURVEY NO.
10	WASH.		4428

DESIGNED BY: N. ANDERSON
DRAWN BY: MFH
FIELD BOOK(S):
UPI# 13-0050-1

SNOHOMISH COUNTY DEPARTMENT OF PUBLIC WORKS

FUNDING NO. RC1675

MALTBY ELEMENTARY
PEDESTRIAN IPROVEMENTS

EXHIBIT

REFERENCE SHEET NO.

SHEET 1 OF 3 SHEETS

S:\PW_Project_Data_Management\6-PROJECTS_UPI Year_2013\13-0050-112 CAD\D2.1 production data\2.1 Drawings\Design\Exhibits\13-0050-PublicDisplay.dwg, EX01, 4/22/2014 10:34:58 AM, spwj8, 1:2

N

20 0 20 40
SCALE IN FEET

LEGEND

- GRAVEL
- ASPHALT
- PROP. PEDESTRIAN WALKWAY
- RIGHT-OF-WAY LINE
- RIGHT-OF-WAY CENTER LINE
- PROPERTY LINE
- EXIST. EDGE OF PAVEMENT
- EXIST. GRAVEL LINE

PLAN CHECK	BY	DATE

DATE	NO.	REVISION	BY

Last Saved By: spwsjt Apr 22, 2014 – 10:34am

REGION NO.	STATE	FED. AID PROJ. NO.	SURVEY NO.
10	WASH.		4428

DESIGNED BY: N. ANDERSON
DRAWN BY: MFH
FIELD BOOK(S):
UPI# 13-0050-1

SNOHOMISH COUNTY
DEPARTMENT OF
PUBLIC WORKS

FUNDING NO. RC1675

MALTBY ELEMENTARY
PEDESTRIAN IMPROVEMENTS

EXHIBIT

REFERENCE SHEET NO.

SHEET 2 OF 3 SHEETS

S:\PW_Project_Data_Management\6-PROJECTS_UPI Year_2013\13-0050-1\2 CADD\2.1 production data\2.1 Drawings\Design\Exhibits\13-0050-PublicDisplay.dwg, EX02, 4/22/2014 10:35:06 AM, spwjt, 1:2

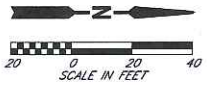

LEGEND

- GRAVEL
- ASPHALT
- PROP. PEDESTRIAN WALKWAY
- RIGHT-OF-WAY LINE
- RIGHT-OF-WAY CENTER LINE
- PROPERTY LINE
- EXIST. EDGE OF PAVEMENT
- EXIST. GRAVEL LINE

PLAN CHECK	BY	DATE

DATE	NO.	REVISION	BY

Last Saved By: spwsjt Apr 22, 2014 – 10:34am

REGION NO.	STATE	FED. AID PROJ. NO.	SURVEY NO.
10	WASH.		4428

DESIGNED BY: N. ANDERSON
DRAWN BY: MFH
FIELD BOOK(S):
UPI# 13-0050-1

SNOHOMISH COUNTY DEPARTMENT OF PUBLIC WORKS

FUNDING NO. RC1675

MALTBY ELEMENTARY
PEDESTRIAN IMPROVEMENTS

EXHIBIT

REFERENCE SHEET NO.

SHEET 3 OF 3 SHEETS

S:\PW_Project_Data_Management\6-PROJECTS_UPI Year_2013\13-0050-1\2 CADD\2.1 production data\2.1 Drawings\Design\Exhibits\13-0050-Pro\ExDisplay.dwg, EX03, 4/22/2014 10:35:13 AM, spwjt, 1:2