SECTION 3 , T. 27 N., R. 4 E., W.M.

NOTE: CONSTRUCTION POINTS (CP, CB) COORDINATES TABLE IS LOCATED ON SHEET 2.

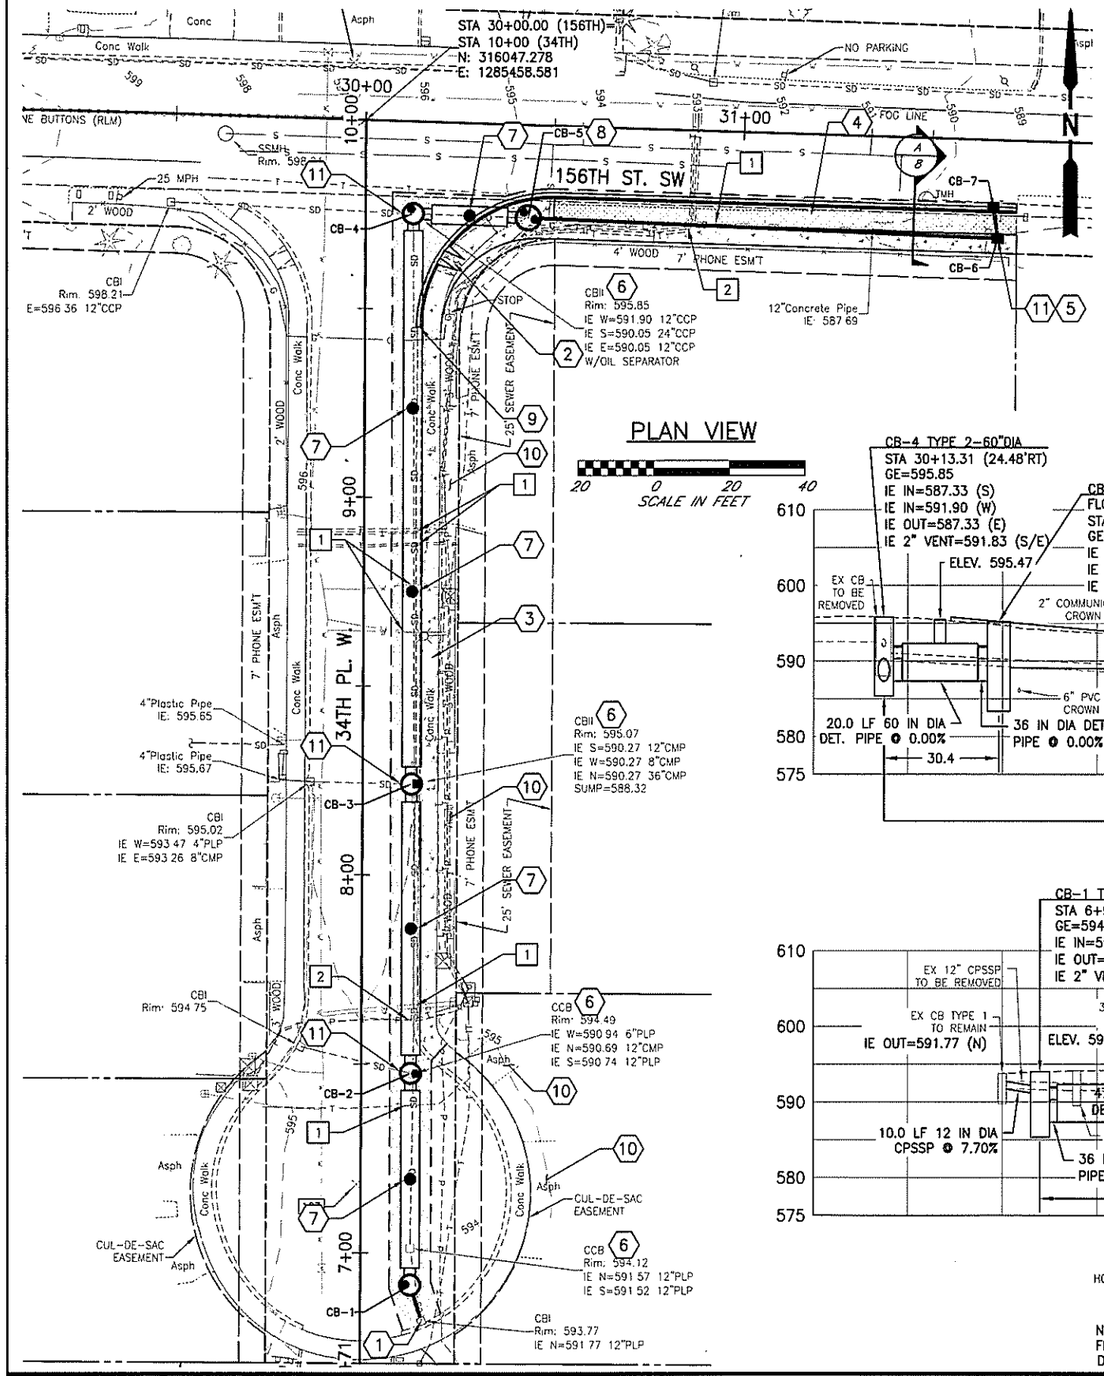

PLAN VIEW

20 0 20 40
SCALE IN FEET

UTILITY NOTES

1. UTILITY HAS BEEN POTHOLED AND APPROXIMATE LOCATION SHOWN ON PROFILE. UTILITY TO BE RELOCATED BY OTHERS; CONTRACTOR SHALL COORDINATE THE UTILITY RELOCATION.
2. UTILITY HAS BEEN POTHOLED AND APPROXIMATE LOCATION SHOWN ON PROFILE. PROTECT UTILITY FROM DAMAGE DURING CONSTRUCTION.

HMA
CONCRETE
GRASS

GENERAL CONSTRUCTION NOTES

1. TYPE 2 CATCH BASINS SHALL BE MANUFACTURED AND INSTALLED PER WSDOT STD PLAN B-10.20-01 AND HAVE HAVE CIRCULAR FRAME AND SOLID BOLT-DOWN COVER MARKED "DRAIN" PER WSDOT STD PLAN B-30.70-03, UNLESS STATED OTHERWISE ON PROFILE.
2. PIPE / TANK INSTALLATION AND TRENCH RESTORATION PER 'TYPICAL PIPE TRENCH SECTION' SHEET 6.
3. DETENTION PIPE MANUFACTURED PER PLAN, PROFILE, 'DETENTION PIPE' DETAIL SHEET 7 AND 'ACCESS RISER AND CAP WITH LADDER' DETAIL SHEET 8.

CONSTRUCTION NOTES

1. CONNECTION TO DRAINAGE STRUCTURE.
2. CONSTRUCT RAMP PER 'PARALLEL CURB RAMP, TYPE PARALLEL A' WSDOT STD PLAN F-40.12-03.
3. REPLACE EXISTING SIDEWALK/ROLLED CURB WITH NEW 5-FOOT WIDE CEMENT CONCRETE SIDEWALK AND CEMENT CONCRETE ROLLED CURB AND GUTTER PER SNOCO EDDS STD DETAILS 4-140 'CURB DETAILS' AND 4-150 'SIDEWALK DETAILS'.
4. CONSTRUCT FRONTAGE IMPROVEMENTS PER SECTION A, SHEET 8. FIELD ADJUST CURB AND SIDEWALK ALIGNMENT TO PLAT IMPROVEMENTS AT EAST PROJECT LIMITS (PFN 14-106279).
5. FIELD ADJUST TO MATCH STORM SEWER INSTALLED PER PFN 14-106279.
6. REMOVE EXISTING DRAINAGE STRUCTURE.
7. RISER PER DETAIL, SHEET 8.
8. FLOW CONTROL STRUCTURE PER DETAIL, SHEET 7. MATCH OUTLET INVERT ELEVATION PER DETAIL.
9. TRANSITION ROLLED CURB TO VERTICAL CURB.
10. MAINTAIN DRIVEWAY ACCESS BETWEEN WORK HOURS.
11. CONNECT CATCH BASIN TO EXISTING PIPE.

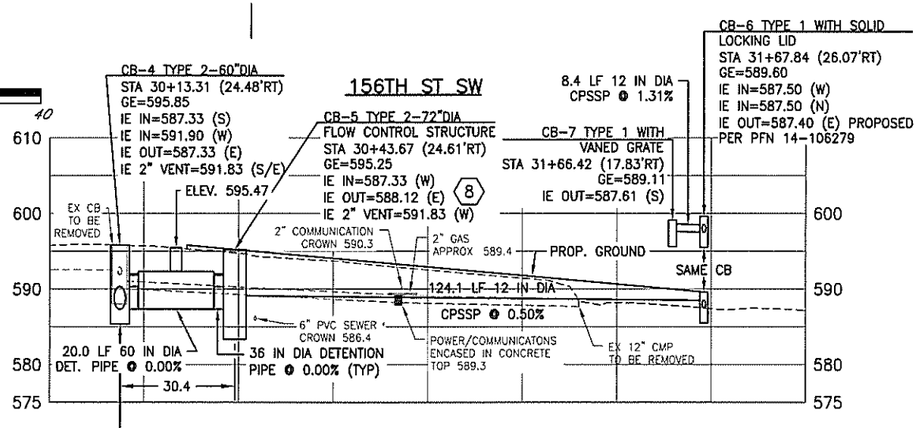

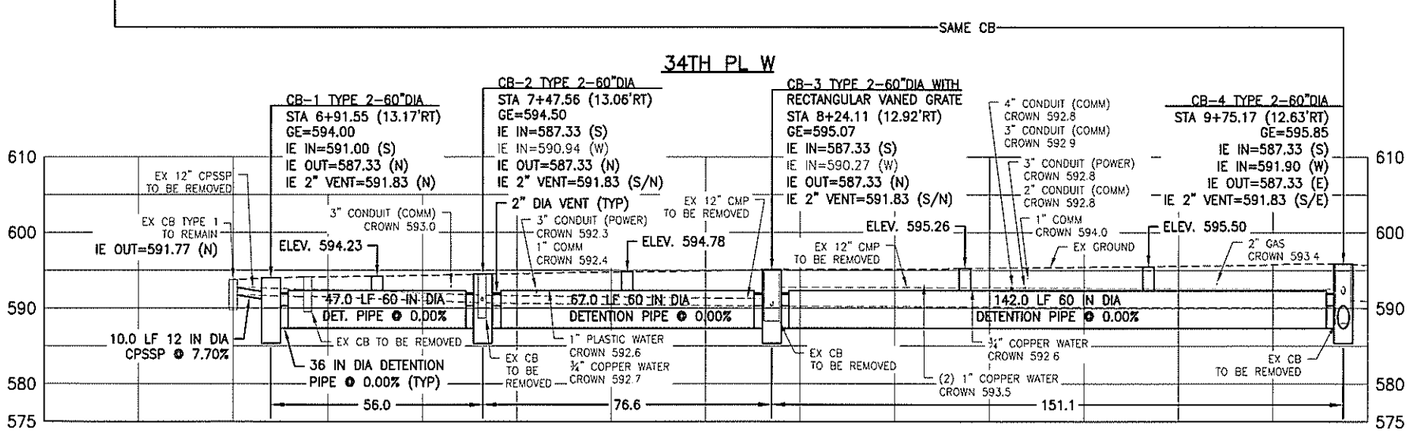

PROFILE VIEWS

HORIZ. 20 0 20 40 SCALE IN FEET
VERT. 10 0 10 20 SCALE IN FEET

NOTE: PIPES LENGTHS SHOWN, OTHER THAN DETENTION PIPE, ARE HORIZONTAL DISTANCES FROM CENTER OF STRUCTURE TO CENTER OF STRUCTURE. PROPOSED INVERT ELEVATIONS ARE DERIVED FROM SLOPES CARRIED TO THE CENTER OF DRAINAGE STRUCTURE.

GROUP 3

PLAN CHECK	BY	DATE

DATE	NO.	REVISION	BY

Last Saved By: spwtjg Nov 03, 2016 - 8:46am

REGION NO.	STATE	FED. AID PROJ. NO.	SURVEY NO.
10	WASH		

DESIGNED BY: T.GILSON | DRAWN BY: T.GILSON / T.HEMRICH
FIELD BOOK(S): | UPI# 15-0096

GITI K ASLANI — STATE OF WASHINGTON — 34361 — REGISTERED PROFESSIONAL ENGINEER

PRELIMINARY

SNOHOMISH COUNTY DEPARTMENT OF PUBLIC WORKS
FUNDING NO. RR48876

STORMWATER FACILITY RETROFIT
NEAR 15600 34TH PL W (OAK MANOR)

PLAN & PROFILE

REFERENCE SHEET NO. PP01

SHEET 5 OF 8 SHEETS