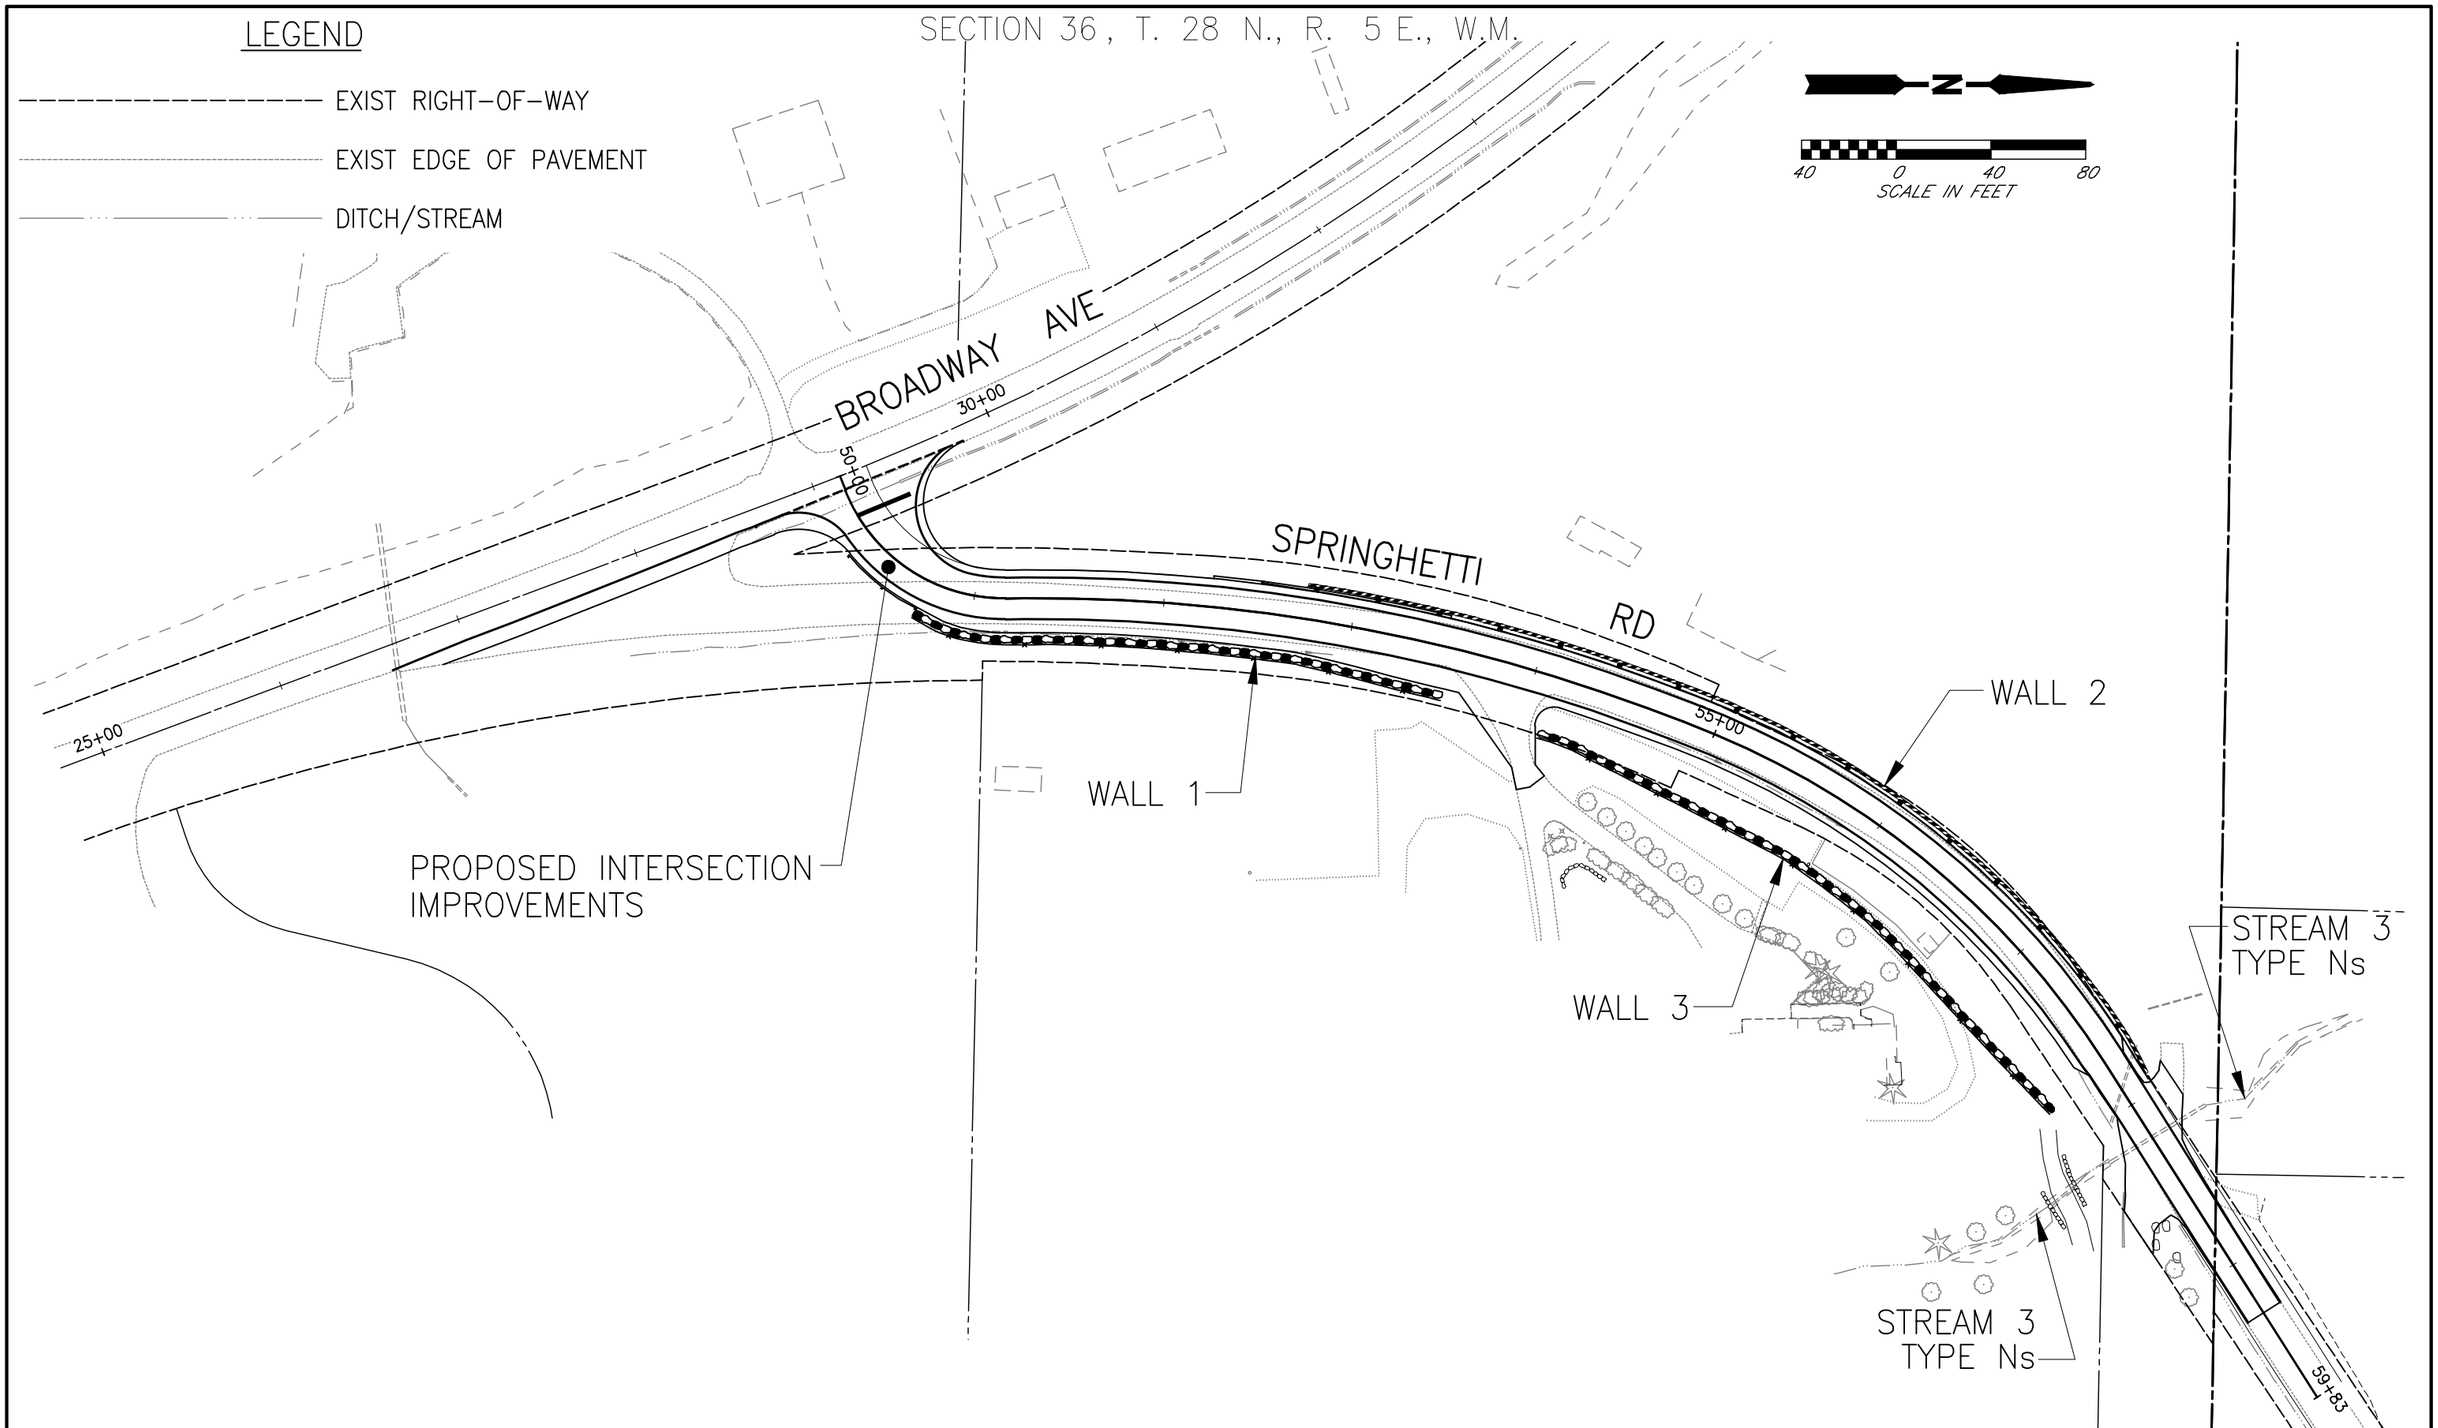

PLAN CHECK	BY	DATE

DATE	NO.	REVISION	BY

Last Saved By: spwbxc Nov 22, 2011 – 3:04pm

REGION NO.	STATE	FED. AID PROJ. NO.	SURVEY NO.
10	WASH.		

DESIGNED BY: B. CHESTERFIELD
DRAWN BY: E. PESCE
FIELD BOOK(S):
UPI# 11-0008-1

PRELIMINARY

SNOHOMISH COUNTY
DEPARTMENT OF
PUBLIC WORKS

PROJECT NO. RC1636

SPRINGHETTI RD & BROADWAY AVE
INTERSECTION IMPROVEMENT
PROPOSED INTERSECTION IMPROVEMENT

REFERENCE SHEET NO.

SHEET 1 OF 1 SHEETS