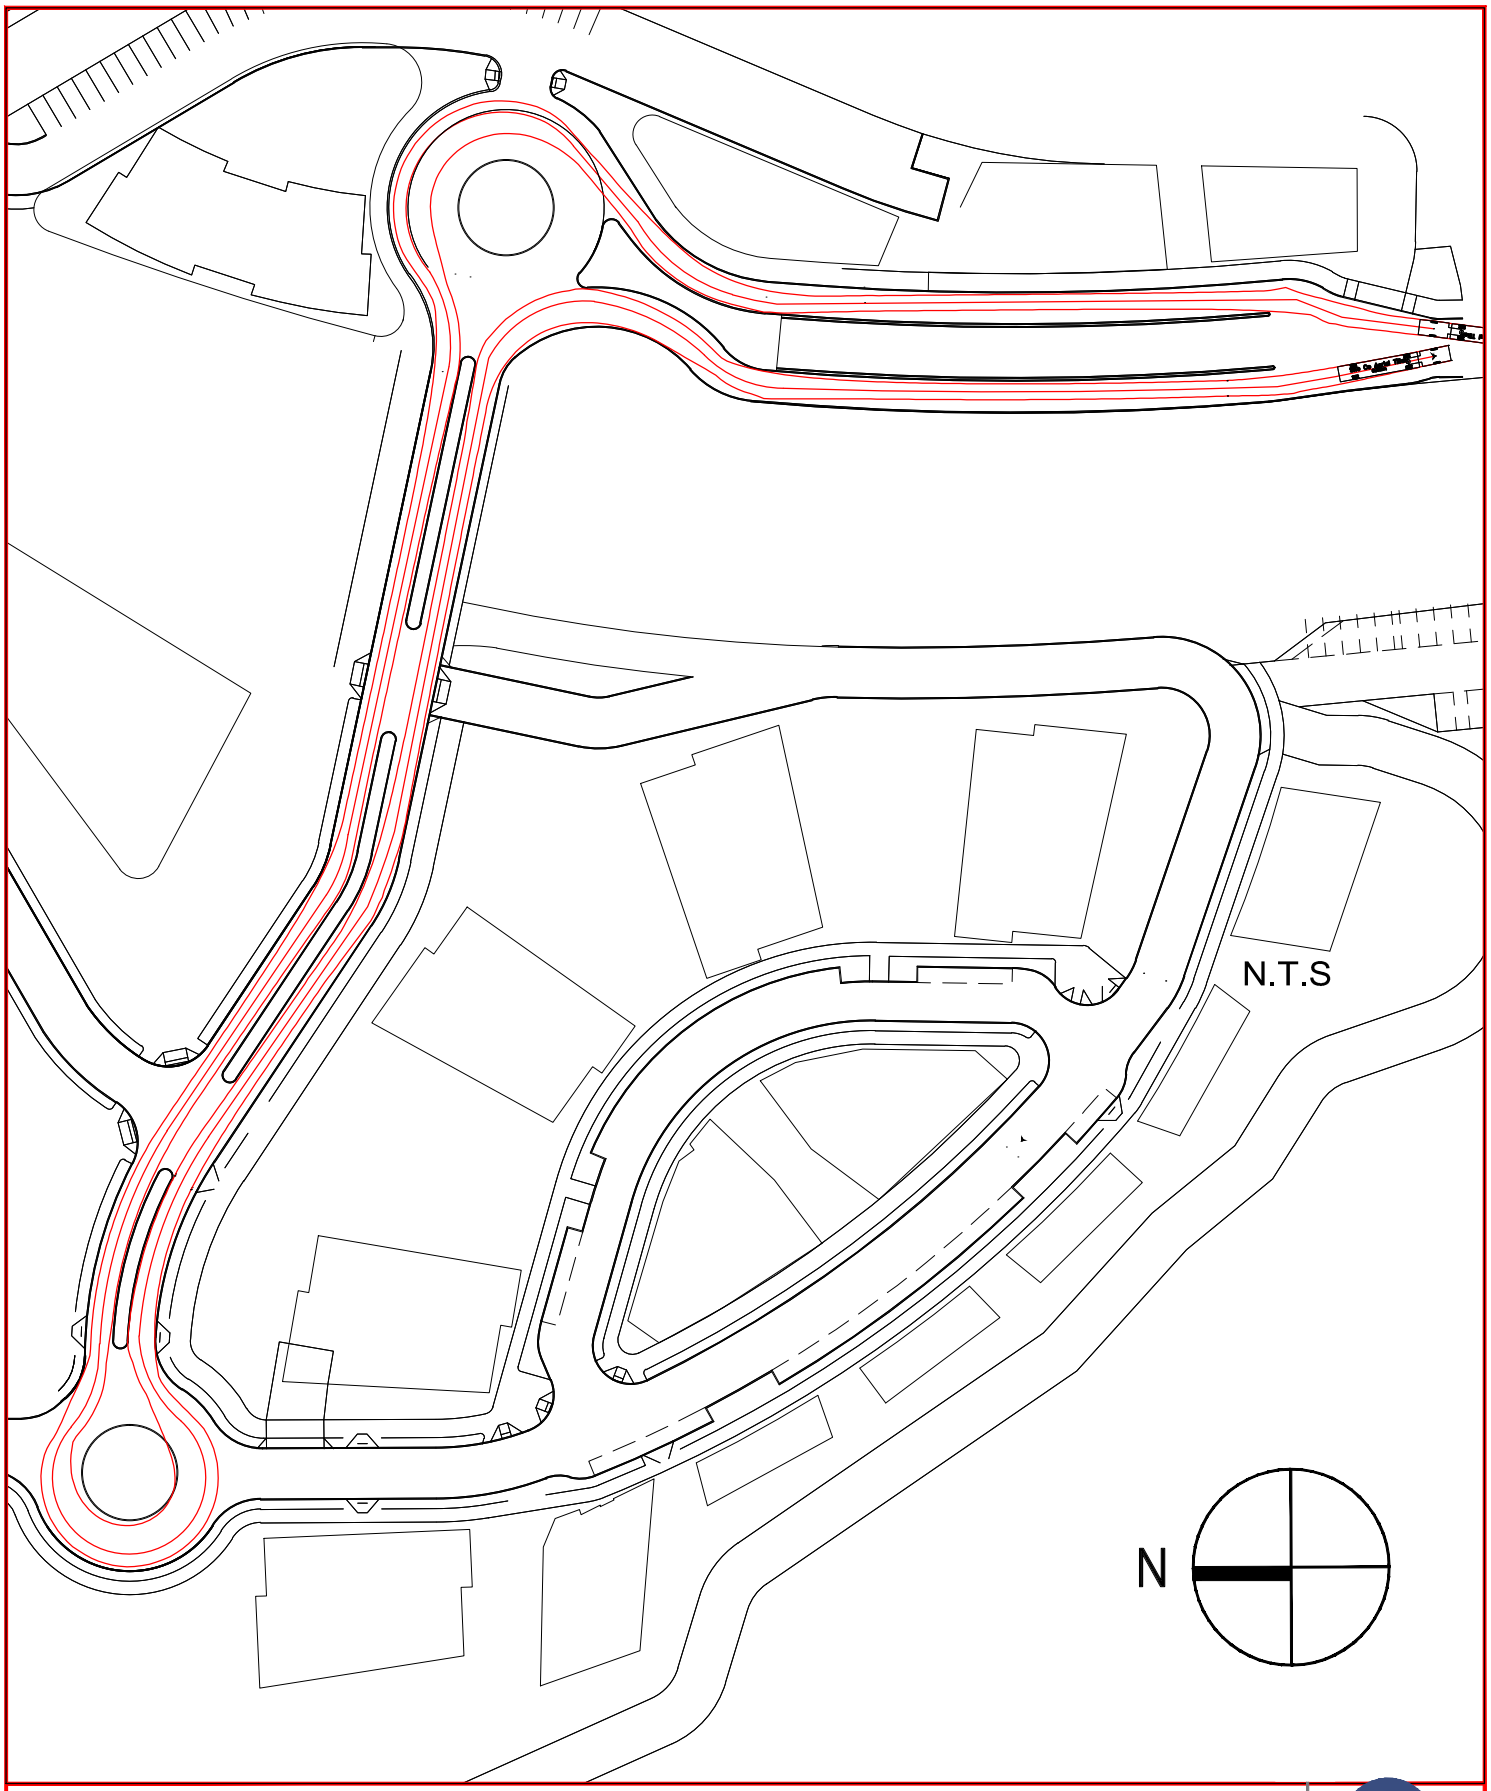

POINT WELLS

FIRE TRUCK TURNING MOVEMENTS - URBAN PLAZA
Figure # 1/7

Figure Prepared Date: 12/02/19

MIG | SvR
615 SECOND AVE. SUITE 280
SEATTLE, WA 98104
T 206.223.0326
F 206.223.0125
www.svrdesign.com

Plotted: Dec 03, 2019 - 6:54:10pm By bfukur
File: G:\09c\09038c PWP\Design\AutoTurn\191113_PWP Turning Movement.dwg Layout: URBAN PLAZA-

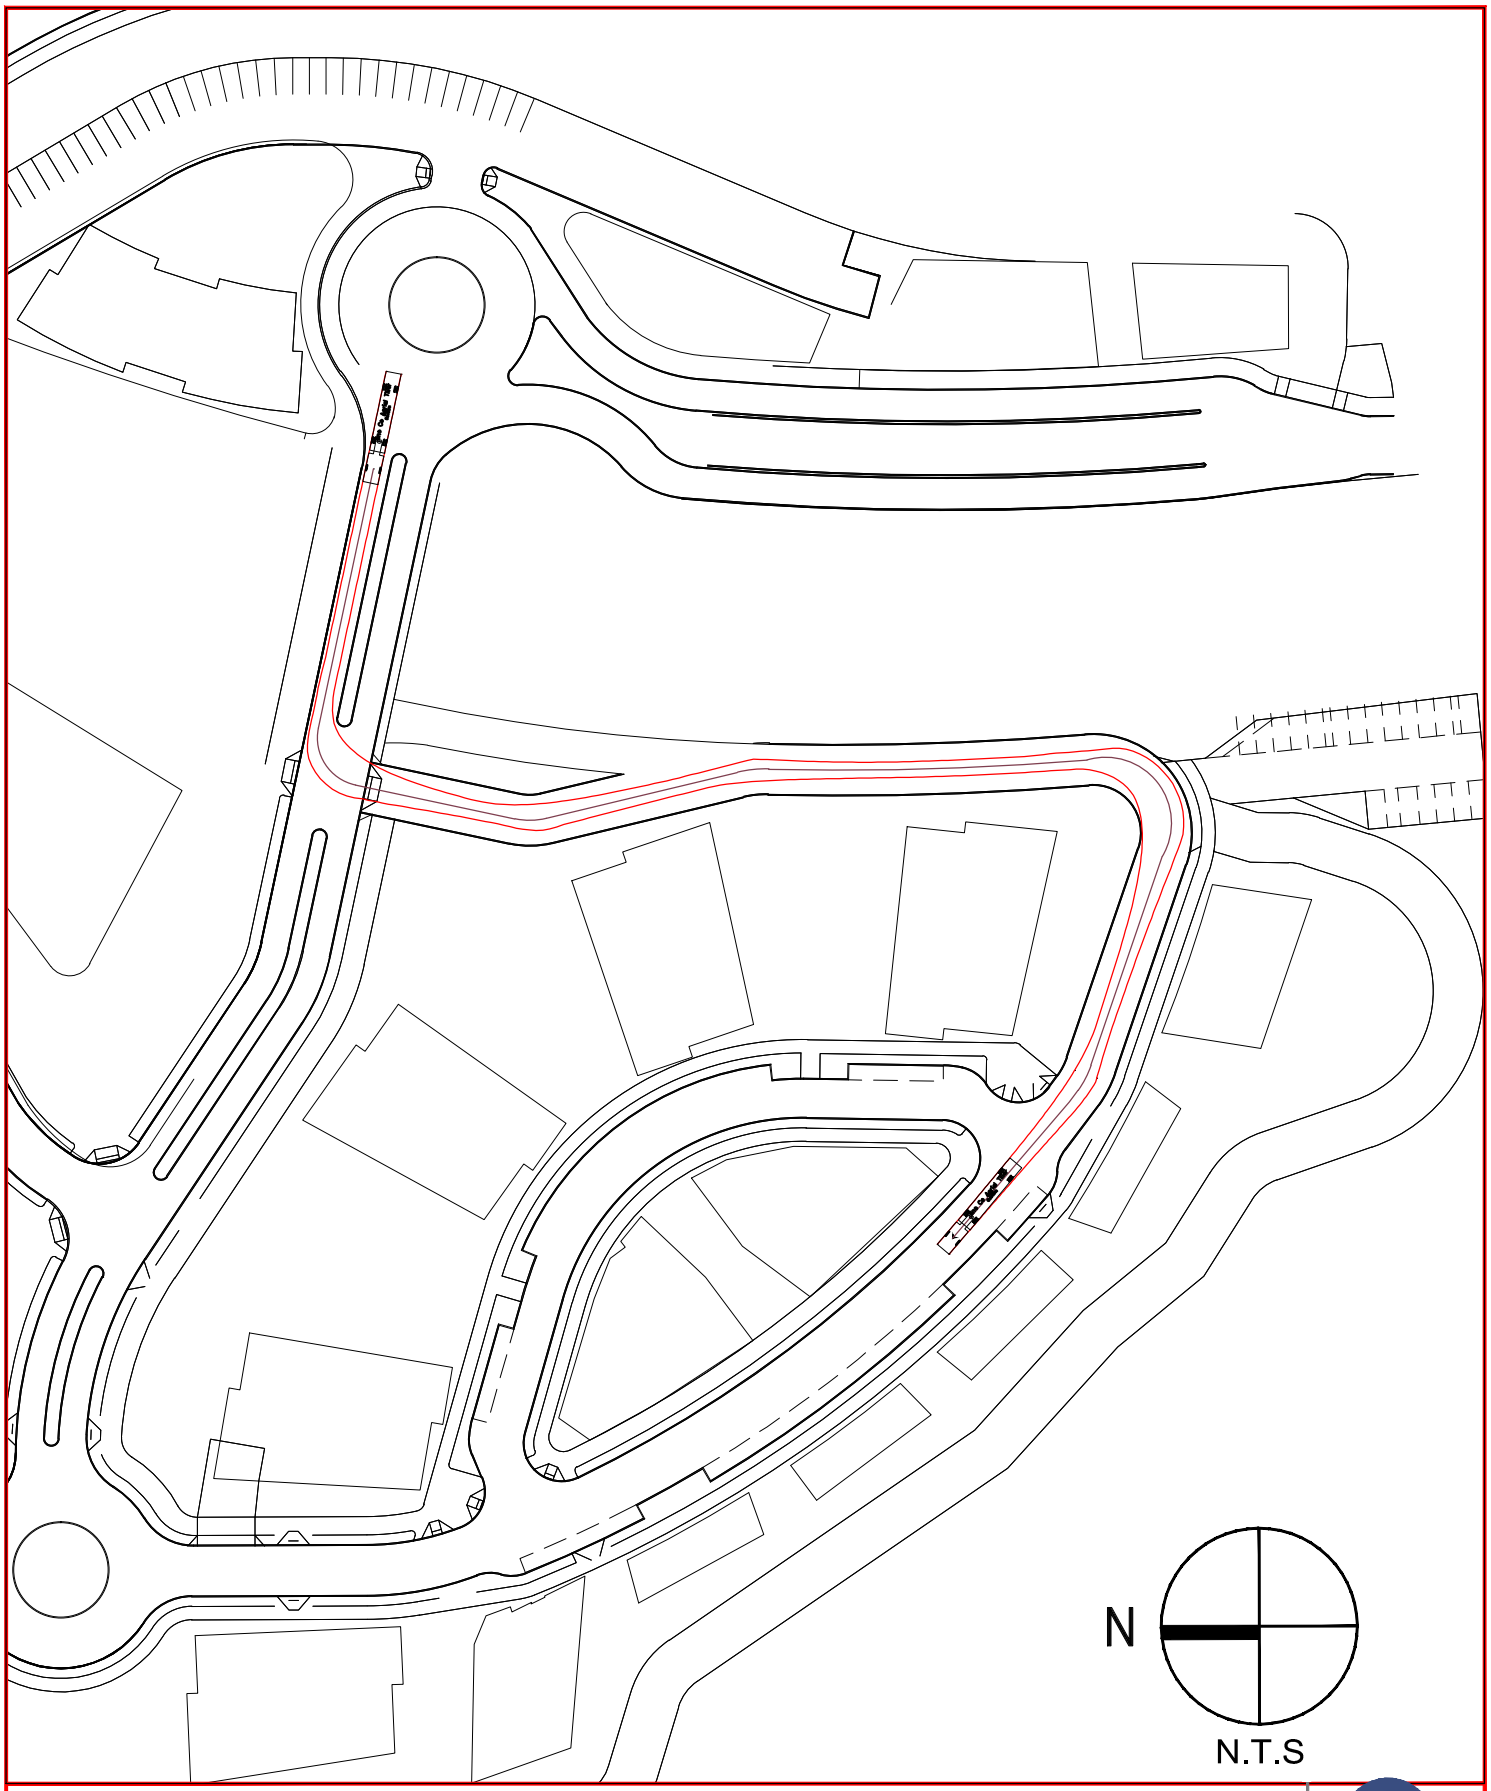

POINT WELLS

FIRE TRUCK TURNING MOVEMENTS - SOUTH VILLAGE
Figure # 2/7

Figure Prepared Date: 12/02/19

MIG | SvR
615 SECOND AVE. SUITE 280
SEATTLE, WA 98104
T 206.223.0326
F 206.223.0125
www.svrdesign.com

Plotted: Dec 03, 2019 - 2:19:30pm By bfukur
File: G:\09c\090386c PWP\Design\AutoTurn\191113_PWP Turning Movement.dwg Layout: SOUTH VILLAGE-

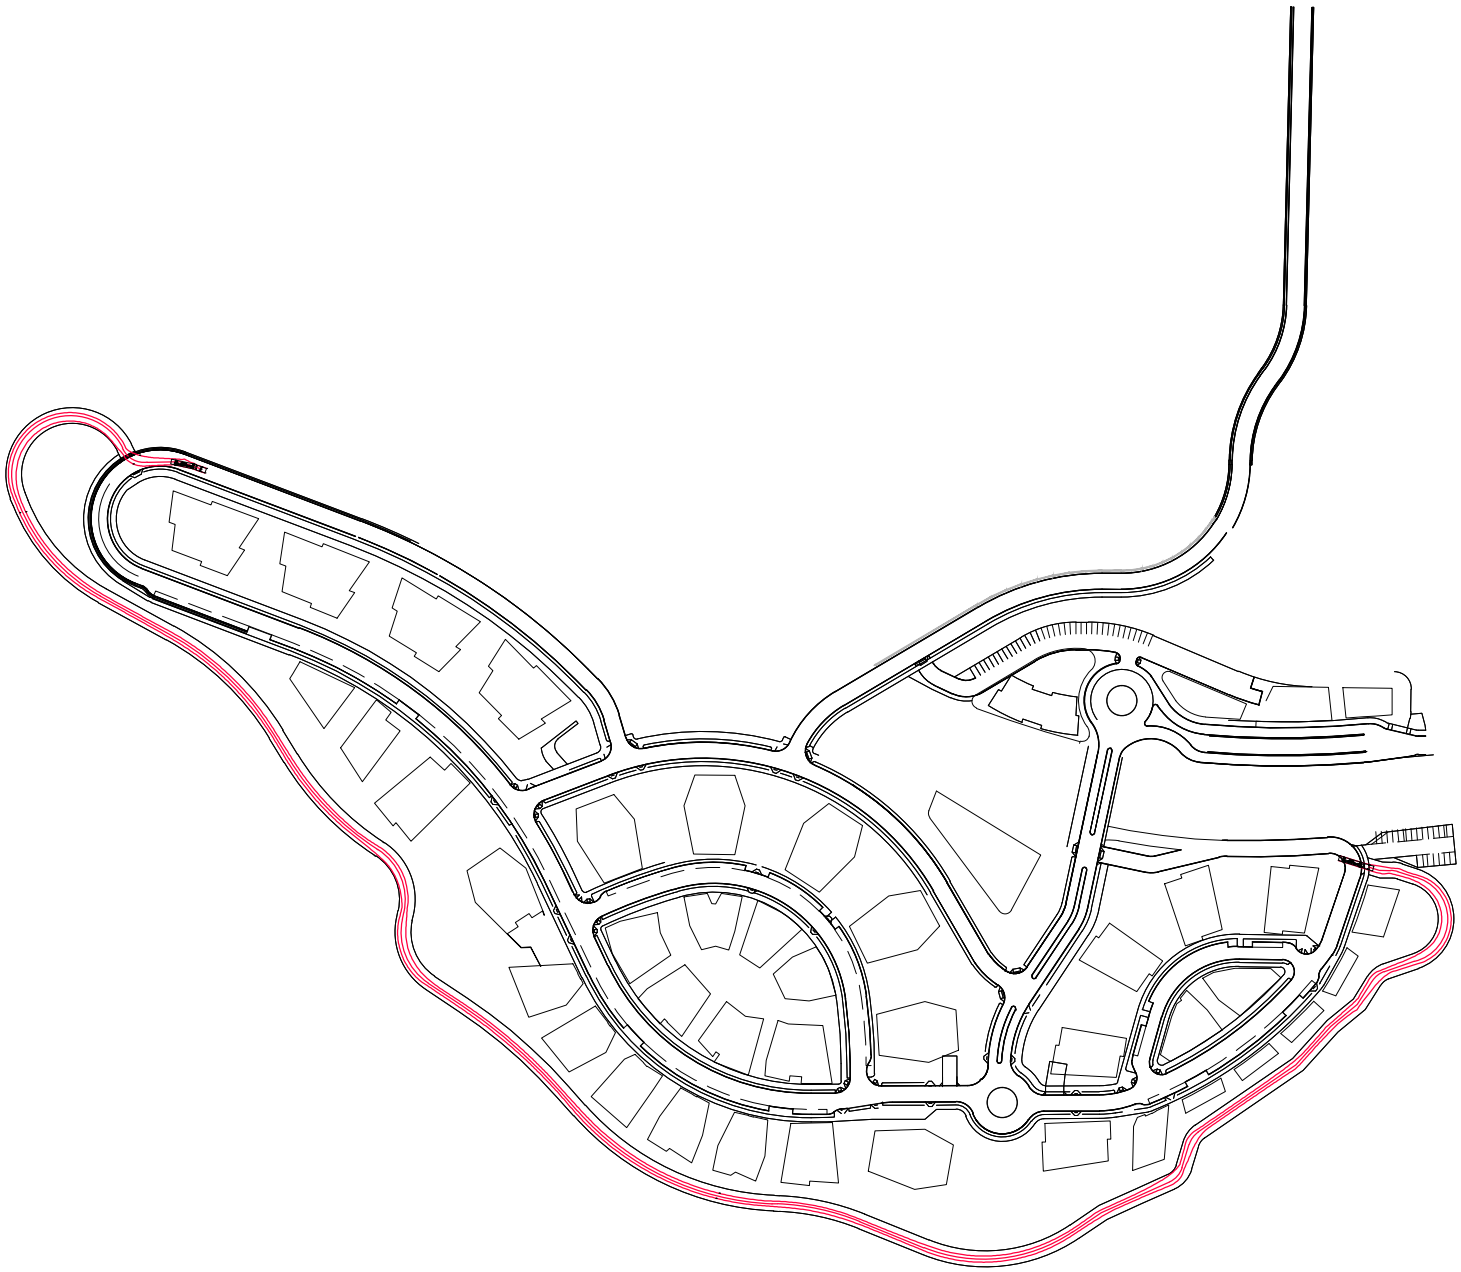

N

N.T.S

POINT WELLS

FIRE TRUCK TURNING MOVEMENTS - ESPLANADE
Figure # 3/7

Figure Prepared Date: 12/02/19

MIG | SvR
615 SECOND AVE. SUITE 280
SEATTLE, WA 98104
T 206.223.0326
F 206.223.0125
www.svrdesign.com

Plotted: Dec 10, 2019 - 3:33:04pm By bfukur
File: G:\09c\090038c PWP\Design\AutoTurn\191113_PWP Turning Movement.dwg Layout: ESPLANADE-

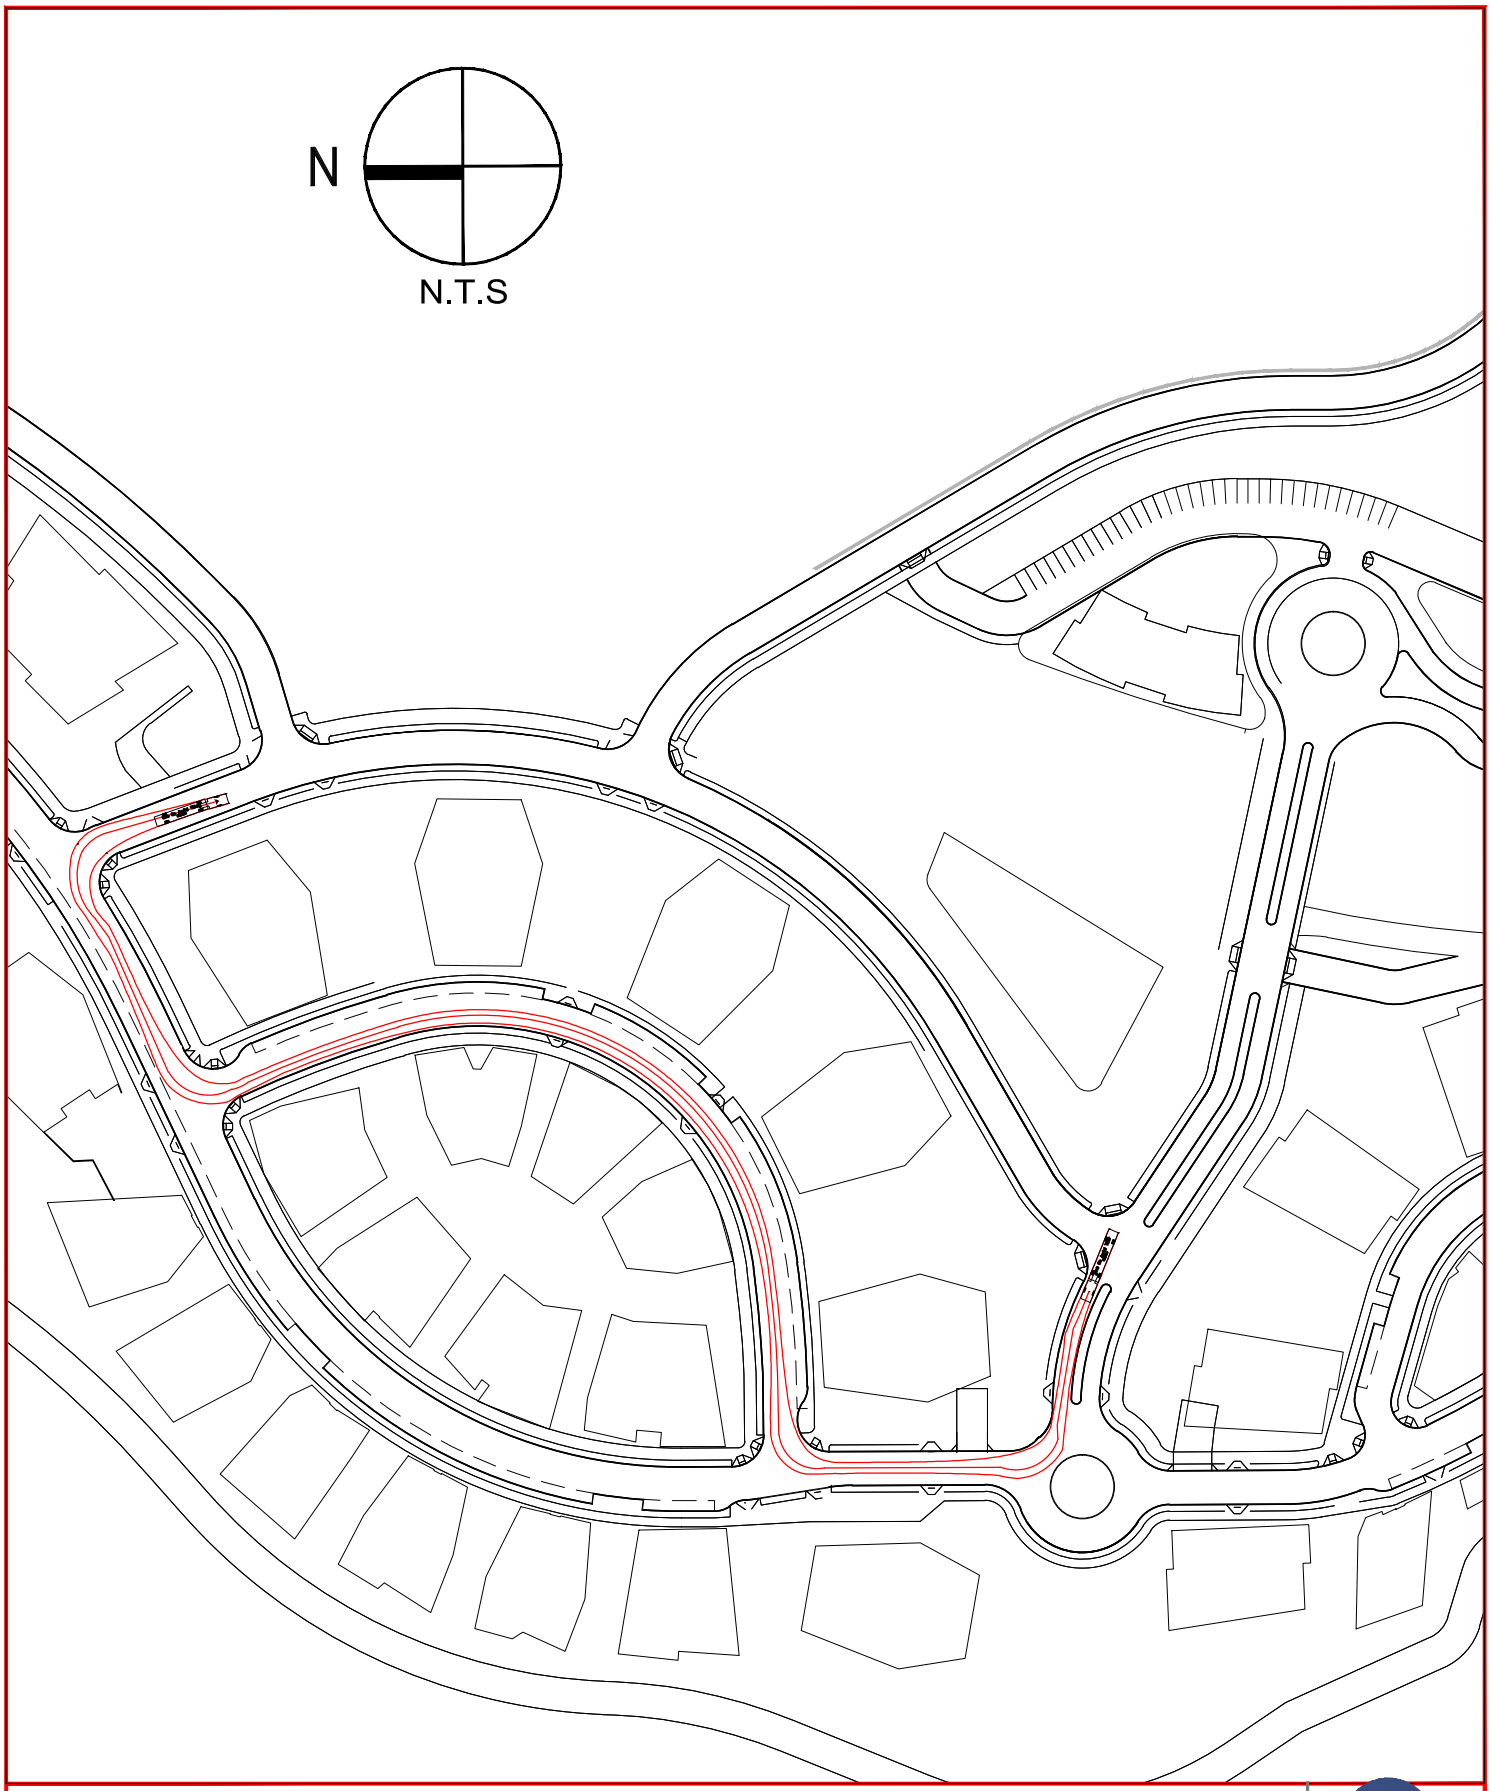

POINT WELLS

FIRE TRUCK TURNING MOVEMENTS - CENTRAL VILLAGE
Figure # 4/7

Figure Prepared Date: 12/02/19

MIG | SvR
615 SECOND AVE. SUITE 280
SEATTLE, WA 98104
T 206.223.0326
F 206.223.0125
www.svrdesign.com

Plotted: Dec 10, 2019 - 2:41:01pm By bfukur
File: G:\09c\09038c PWP\Design\AutoTurn\191113_PWP Turning Movement.dwg Layout: CENTRAL VILLAGE-

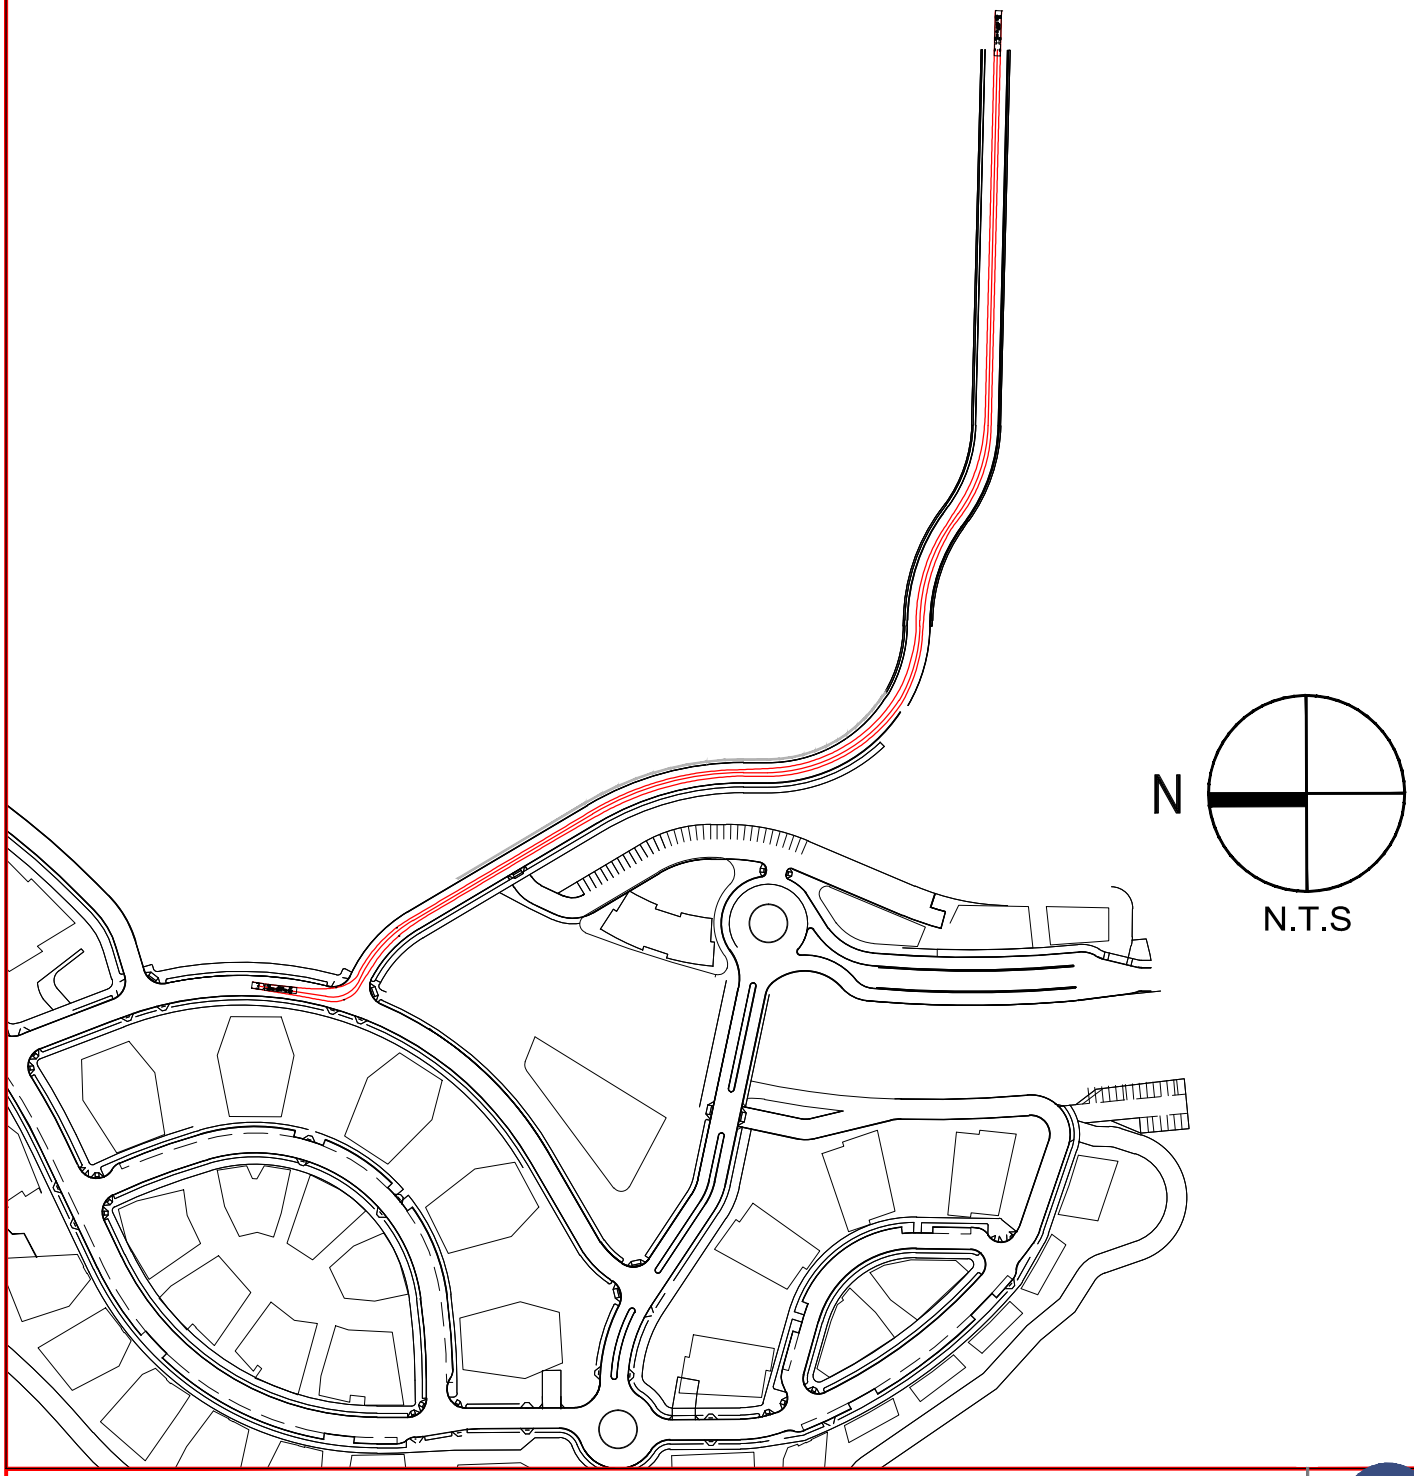

POINT WELLS

FIRE TRUCK TURNING MOVEMENTS - SECOND ACCESS
Figure # 5/7

Figure Prepared Date: 12/02/19

MIG | SvR
615 SECOND AVE. SUITE 280
SEATTLE, WA 98104
T 206.223.0326
F 206.223.0125
www.svrdesign.com

Plotted: Dec 10, 2019 - 2:54:16pm By bfukur
File: G:\09c\09038c PWP\Design\AutoTurn\191113_PWP Turning Movement.dwg Layout: SECOND ACCESS-

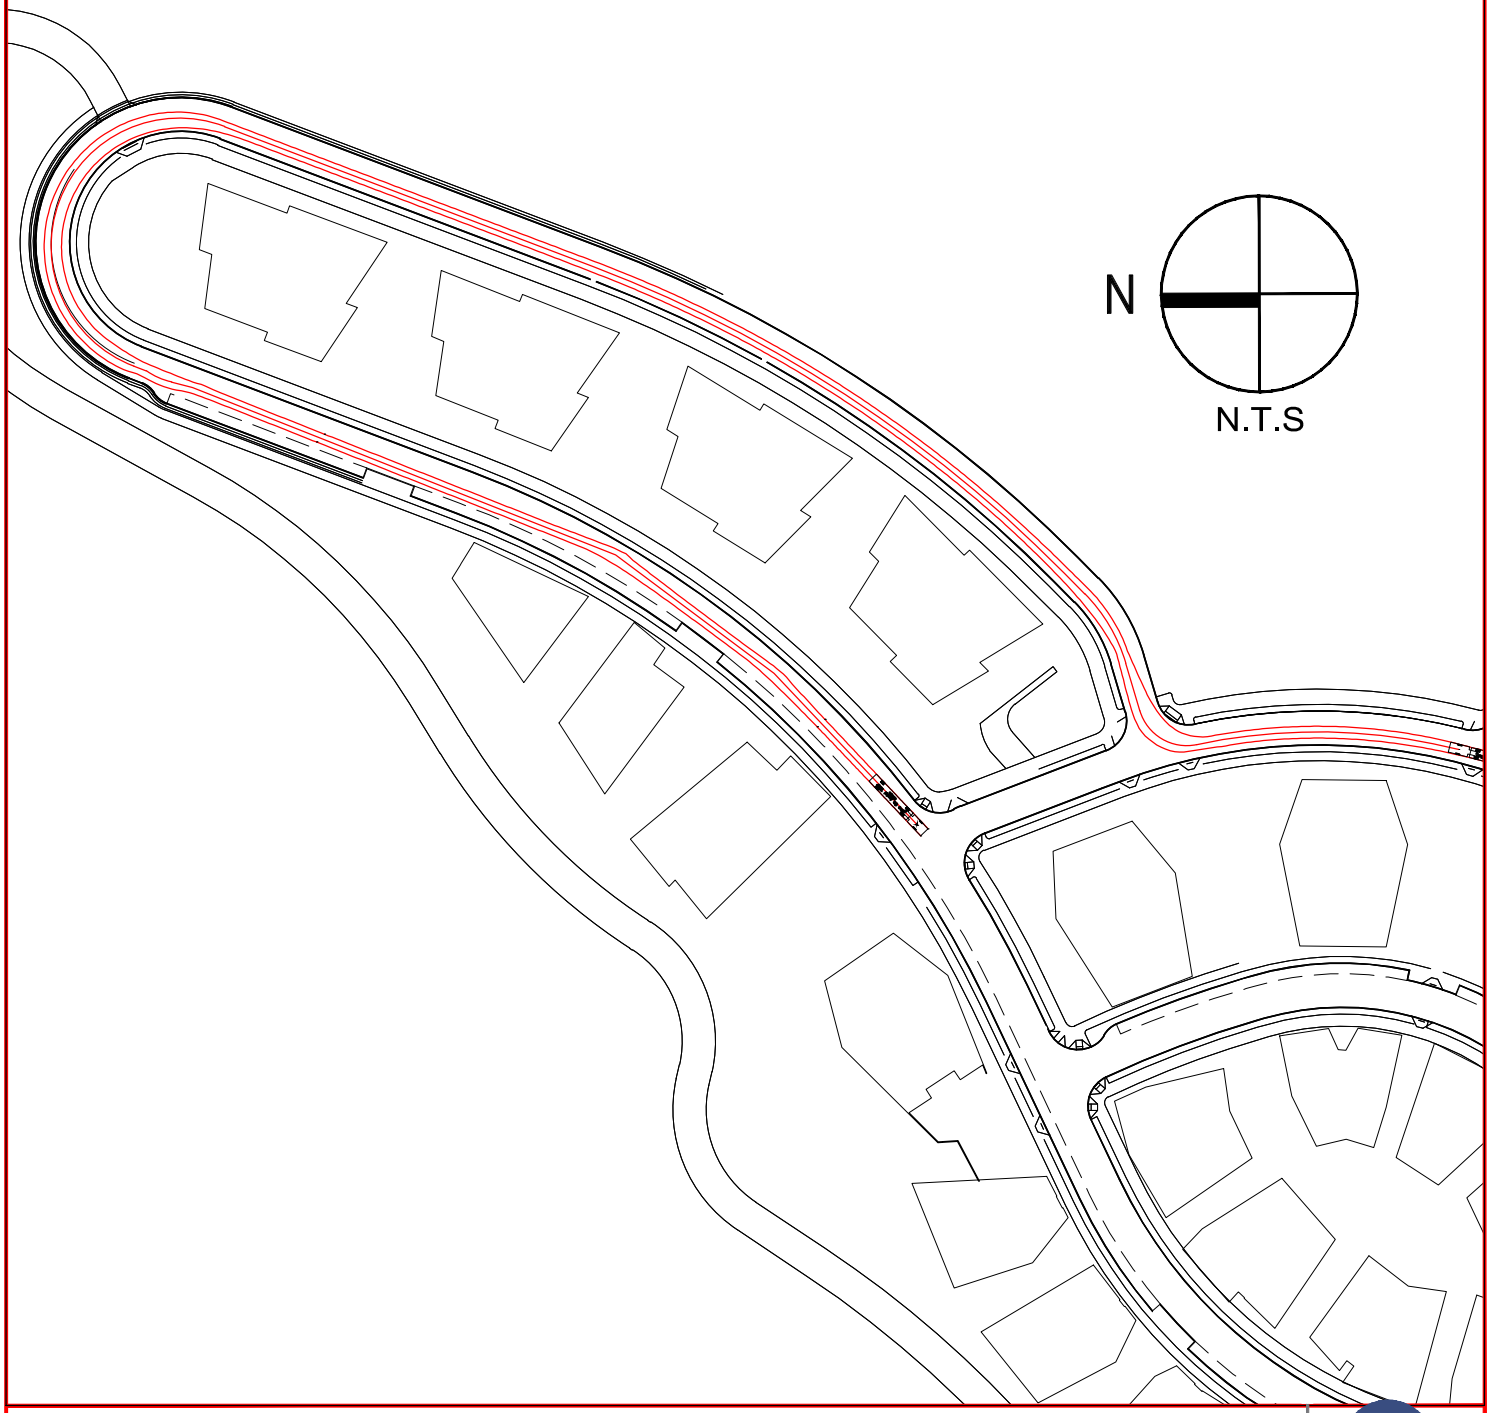

POINT WELLS

FIRE TRUCK TURNING MOVEMENTS - NORTH VILLAGE
Figure # 6/7

Figure Prepared Date: 12/02/19

MIG | SvR
615 SECOND AVE. SUITE 280
SEATTLE, WA 98104
T 206.223.0326
F 206.223.0125
www.svrdesign.com

Plotted: Dec 10, 2019 - 2:51:43pm By bfukur
File: G:\09c\09038c PWP\Design\AutoTurn\191113_PWP Turning Movement.dwg Layout: NORTH VILLAGE-

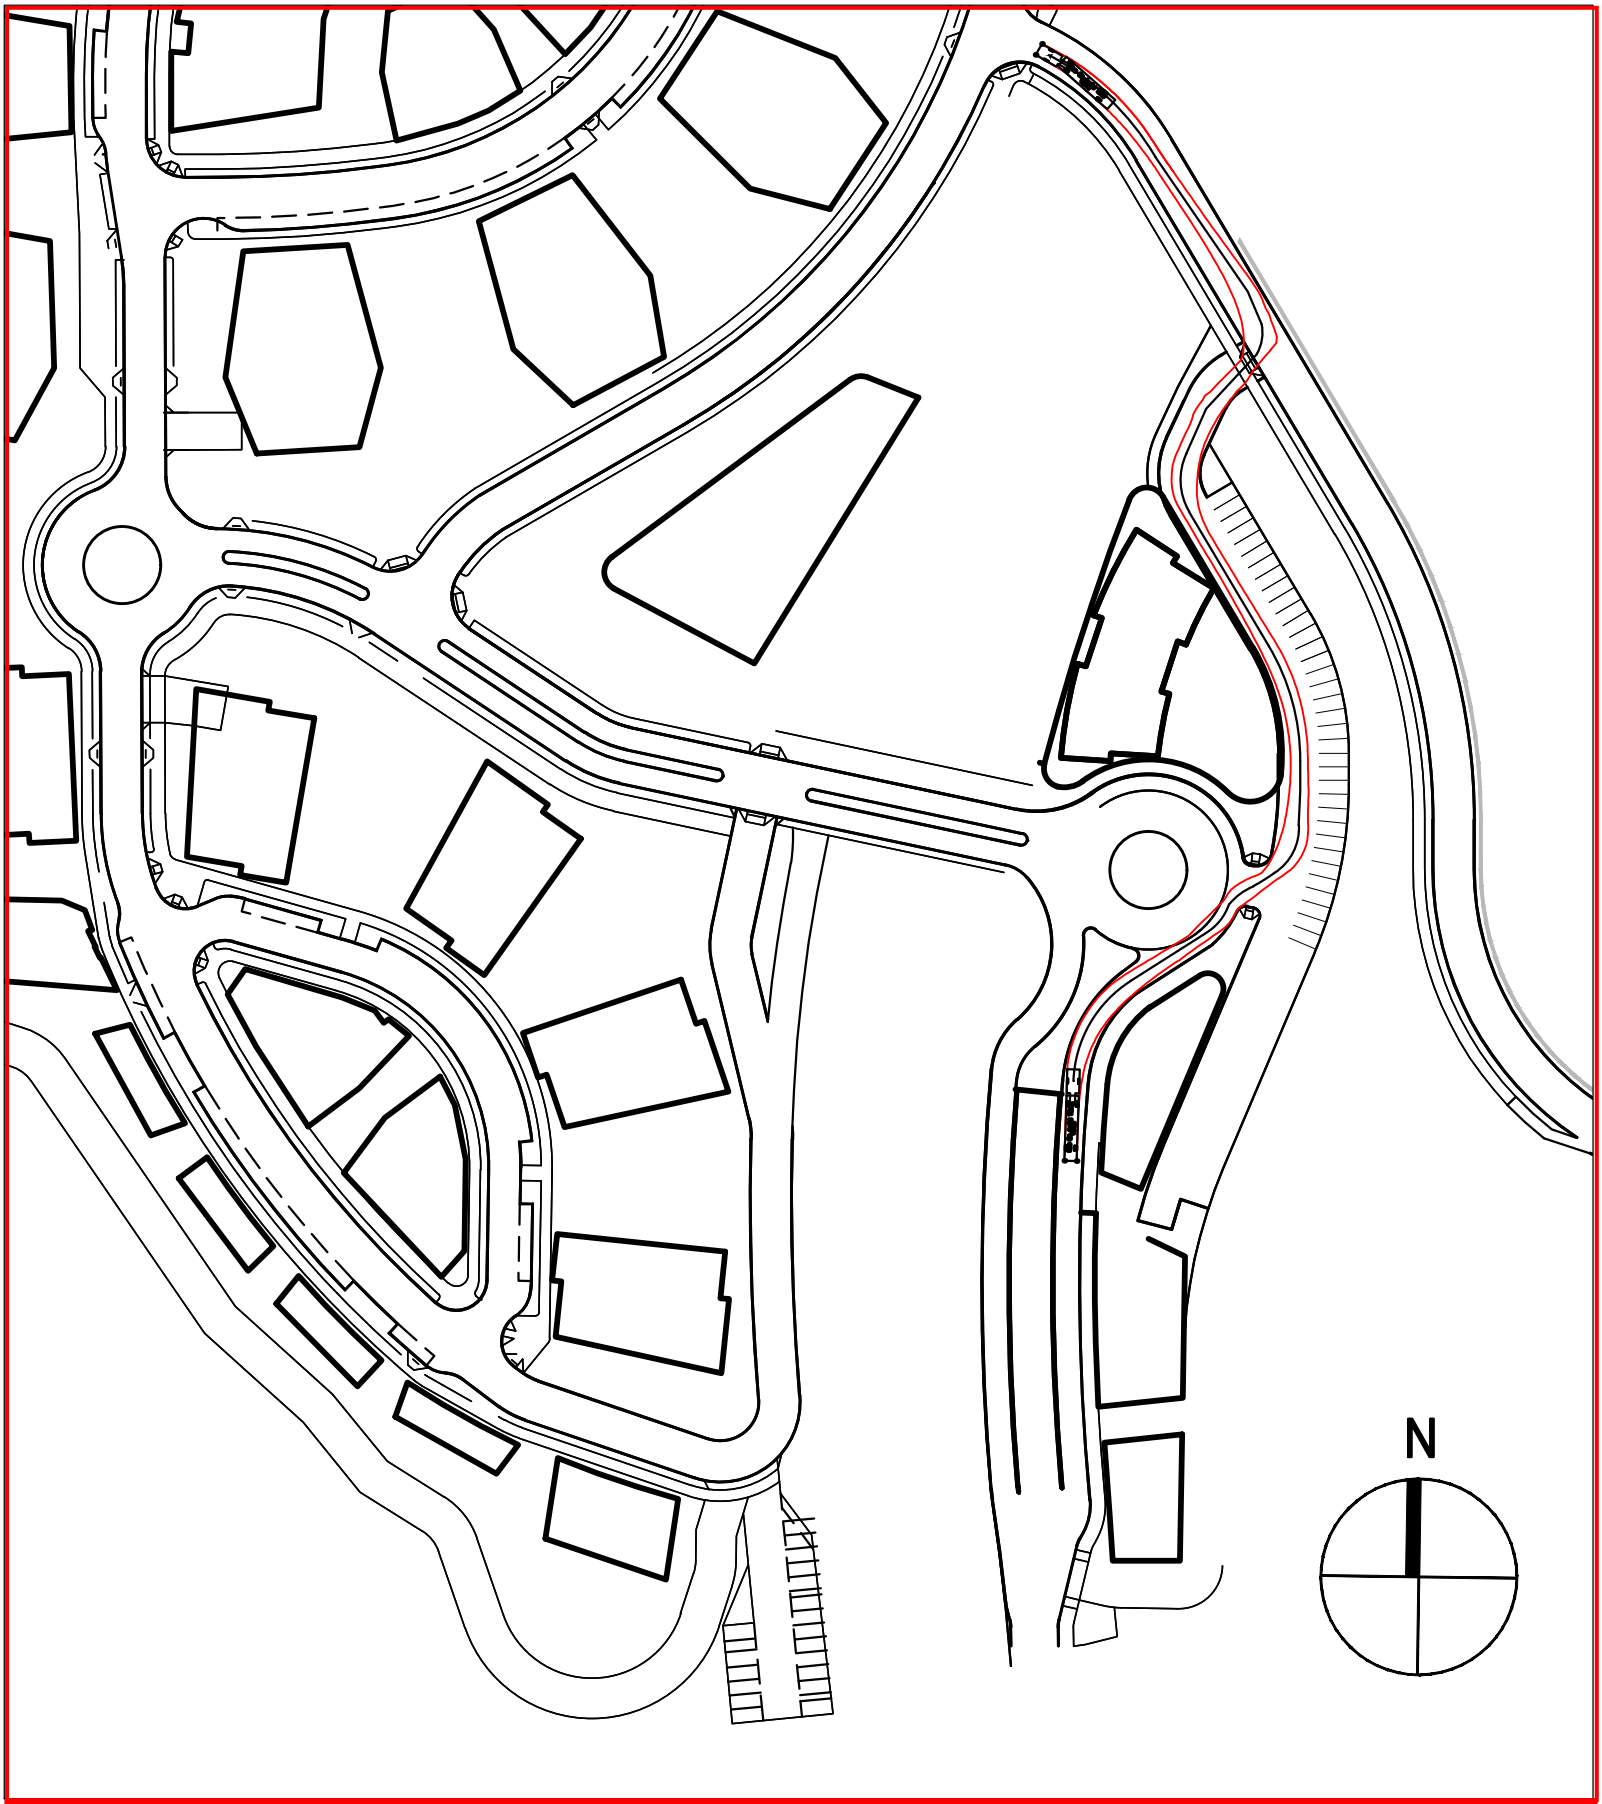

POINT WELLS

FIRE TRUCK TURNING MOVEMENTS - URBAN PLAZA Fire Truck Access
Figure # 7/7

Figure Prepared Date: 12/02/19

MIG | SvR
615 SECOND AVE. SUITE 280
SEATTLE, WA 98104
T 206.223.0326
F 206.223.0125
www.svrdesign.com

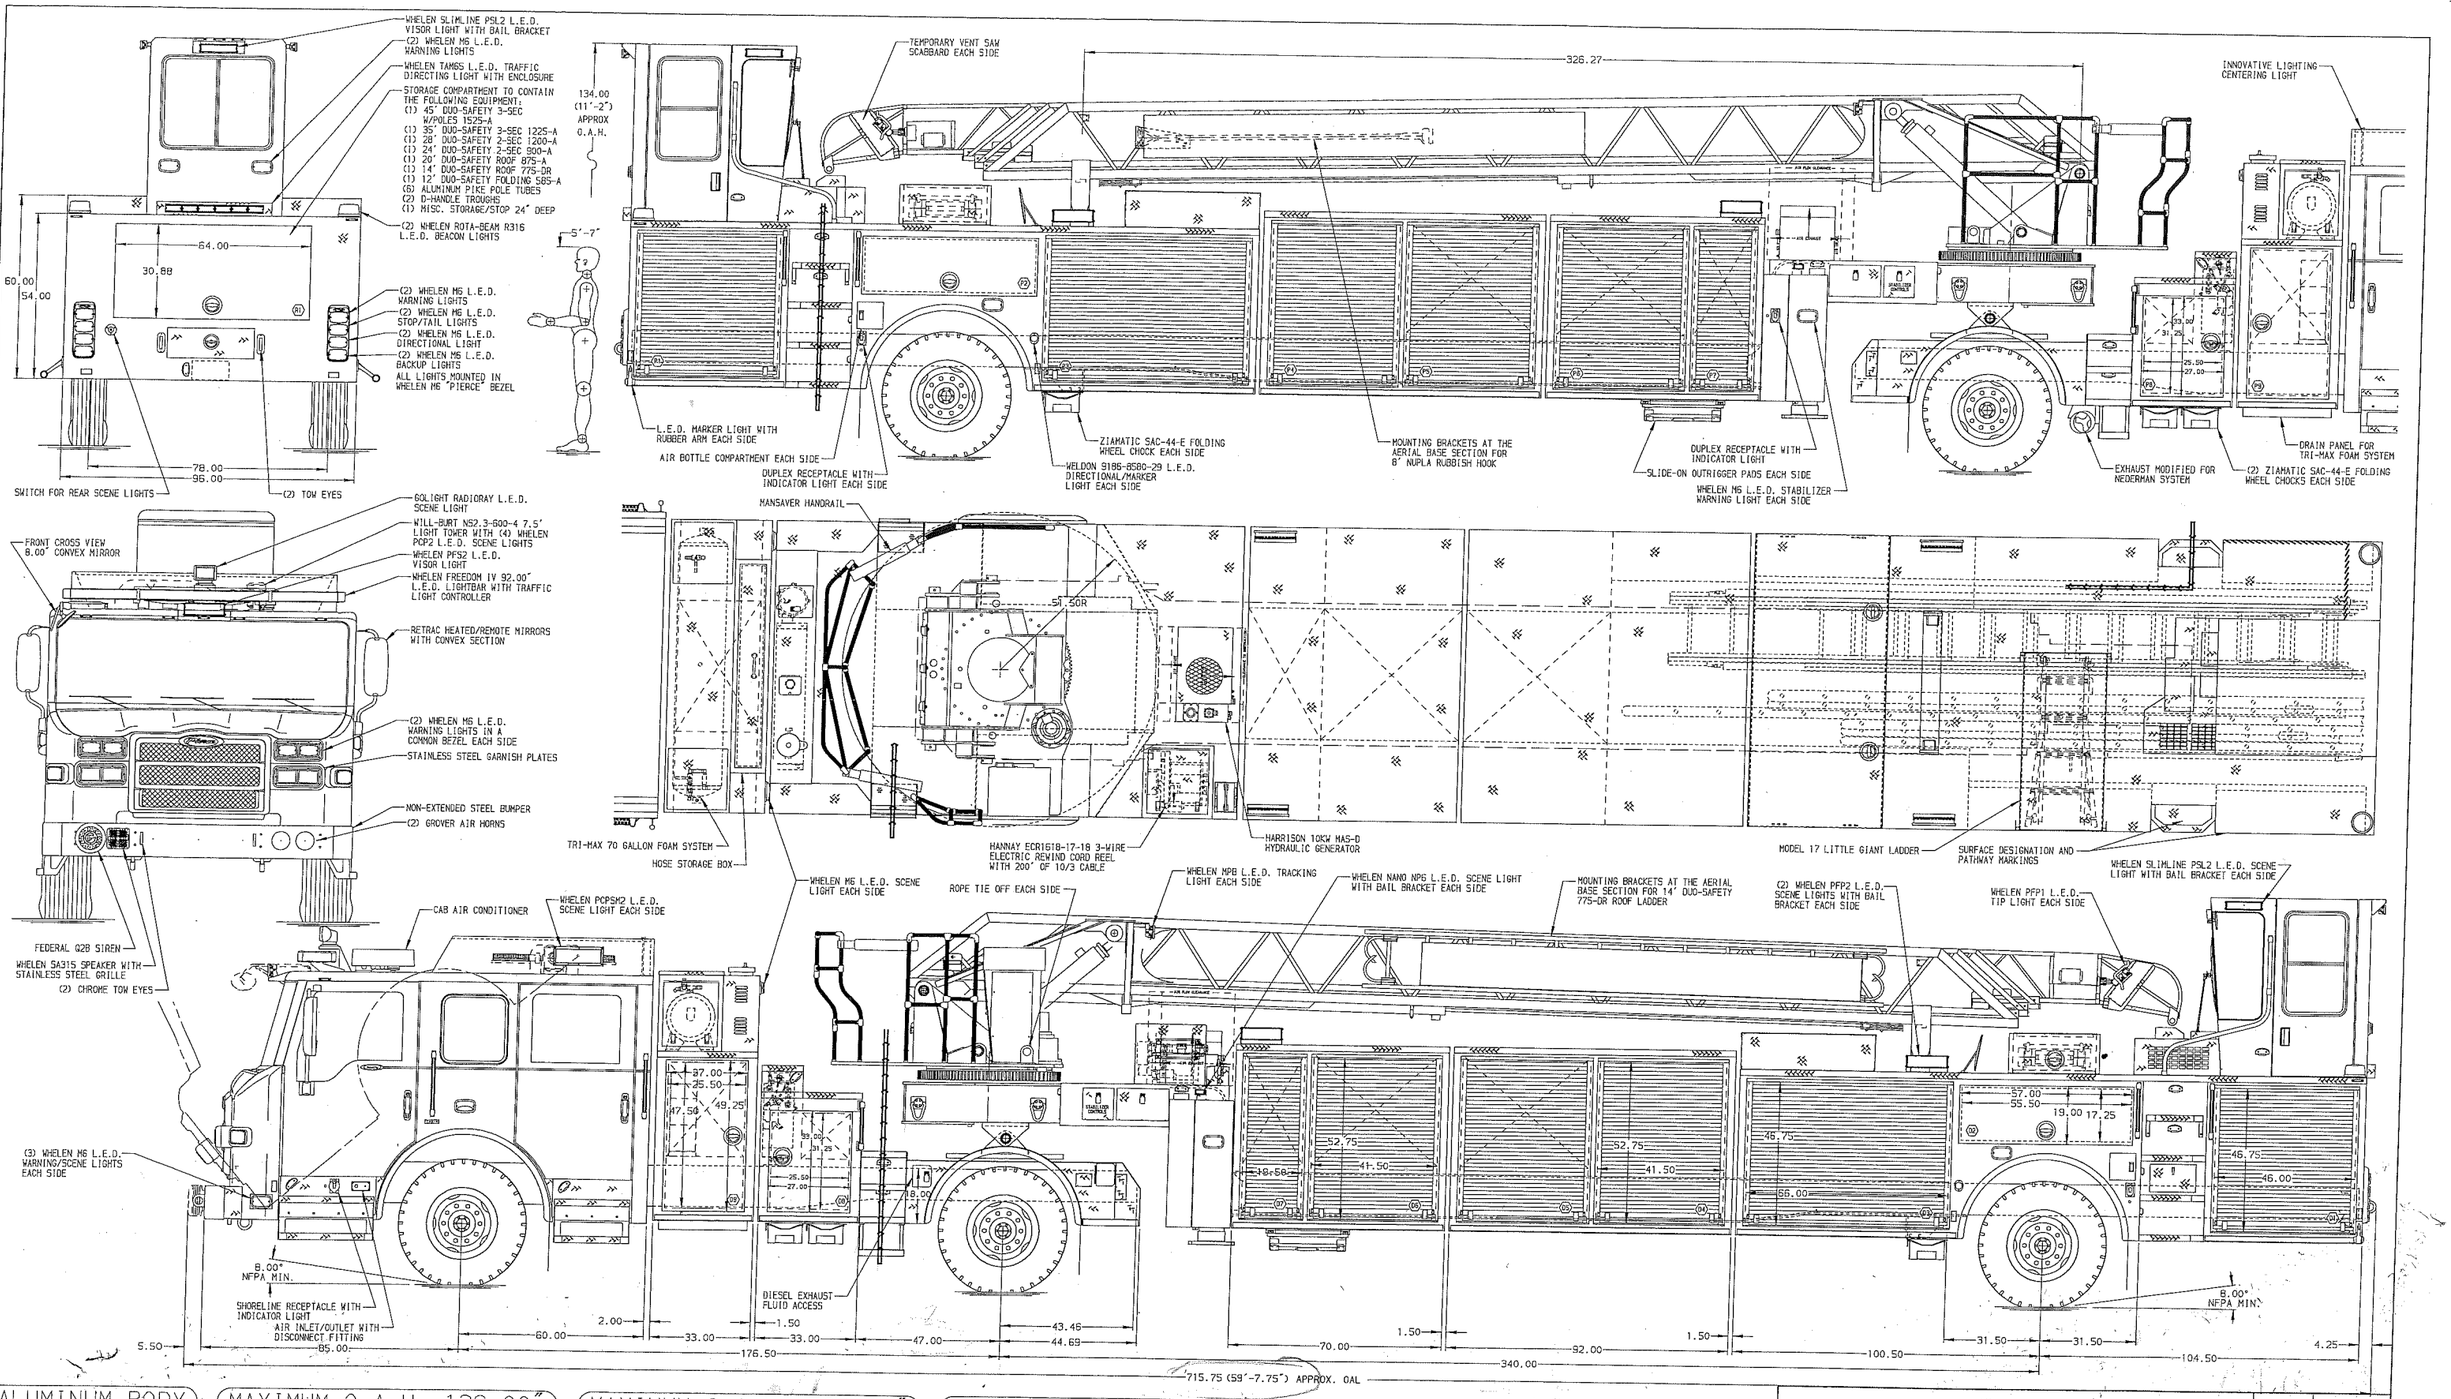

ALUMINUM BODY | MAXIMUM O.A.H. 138.00" | MAXIMUM O.A.L. 766.00" | SIDE ROLL & FRONTAL IMPACT PROTECTION

NOTE

DIMENSIONS SHOWN ARE APPROXIMATE AND ARE SUBJECT TO MINOR DEVIATIONS AS MAY OCCUR OR BE NECESSARY IN CONSTRUCTION.
MINOR DETAILS NOT SHOWN.

1. ALUMINUM TREADPLATE ON CAB ROOF
2. BATTERY CHARGER LOCATED BEHIND DRIVER SEAT
3. BATTERY CHARGER INDICATOR DISPLAY THROUGH WINDOW BEHIND DRIVER SEAT
4. ONE FULL WIDTH/DEPTH ADJUSTABLE SHELF WITH 2" SIDES IN COMPARTMENT-D1,D2,D3,P1; TWO IN P3,P4
5. ONE FULL WIDTH/DEPTH ADJUSTABLE SHELF WITH SIDES IN COMPARTMENT-D4
6. ONE ADJUSTABLE SLIDE-OUT 2-WAY TRAY WITH 3" SIDES IN COMPARTMENT-D6/P6,D7/P7
7. TWO ADJUSTABLE TILT/SLIDE-OUT TRAYS (42" DEEP) IN COMPARTMENT-D5/P5
8. ONE FLOOR MOUNTED ONE-WAY UTILITY TRAY WITH 3" SIDES IN COMPARTMENT-P5
9. ONE FLOOR MOUNTED SLIDE-OUT 2-WAY TRAY WITH 3" SIDES IN COMPARTMENT-D5/P5,D6/P6,D7/P7
10. ONE FLOOR MOUNTED SLIDE-OUT TRAY WITH 2" SIDES IN COMPARTMENT-D3,D4,P4,P5
11. ONE TOOLBOARD WITH PEGBOARD PATTERN MOUNTED ON SLIDE-OUT TRAY IN COMPARTMENT-P6
12. TWO SLIDE-OUT TOOLBOARDS WITH PEGBOARD PATTERN IN COMPARTMENT-D5
13. CTECH THREE DRAWER CABINET IN COMPARTMENT-D7
14. POLY HOSE TRAY TO HOLD 200' OF 1.50" D.J. POLY HOSE IN COMPARTMENT-D9/P9
15. REINFORCED WALLS IN COMPARTMENT-D9/P9
16. PEGBOARD WITH TRACKS ON REAR WALL IN COMPARTMENT-D1,P3
17. FLOOR EXTENSION WITH A 1" LIP IN COMPARTMENT-D5,D6,D7,D9,P5,P6,P7,P9
18. STORAGE RACK FOR (3) AIR BOTTLES IN COMPARTMENT-D8/P8
19. STORAGE RACK FOR (10) AIR BOTTLES IN COMPARTMENT-D4
20. TWO D-HANDLE PIKE POLE TROUGHS IN COMPARTMENT-D8/P8
21. CIRCUIT BREAKER PANEL LOCATED IN COMPARTMENT-P4
22. ONE DUPLEX SHORELINE RECEPTACLE IN COMPARTMENT-EMS CABINET,D8,P3,P3/P4
23. TRIDENT FOLDING STEPS MOUNTED ON THE AERIAL DEVICE
24. FIRE RESEARCH 2-WAY RADIO INTERCOM SYSTEM
25. LIFTING EYE RESCUE ATTACHMENT AT AERIAL TIP
26. TRAILER GOOSENECK EXTENDED 3.00
27. FULL HEIGHT VERTICAL PARTITION IN TRANSVERSE COMPARTMENT-D6/P6
28. TECNIQ L.E.D. RUNG STYLE LIGHTING ON AERIAL LADDER SECTIONS

REV	DATE	BY	CH
V	06MAR17	BST	MSA
V	03FEB17	BST	MSA
V	25OCT16	BST	GMA

CHASSIS DATA
MAKE: PIERCE
MODEL: VELOCITY FR

Pierce MANUFACTURING INC.

TITLE: 100' MSL AERIAL TILLER AND BODY ASSEMBLY
NO PUMP/NO TANK

FOR: SHORELINE FIRE DEPARTMENT
SHORELINE, WA

DWG NO.: 30701AD

JOB NO.	30701
SCALE	1:24
DATE	
DRAWN BY	BST 120CT16
CHECKED BY	GRM 130CT16
SHEET SIZE	D
SHEET NO.	1 OF 1